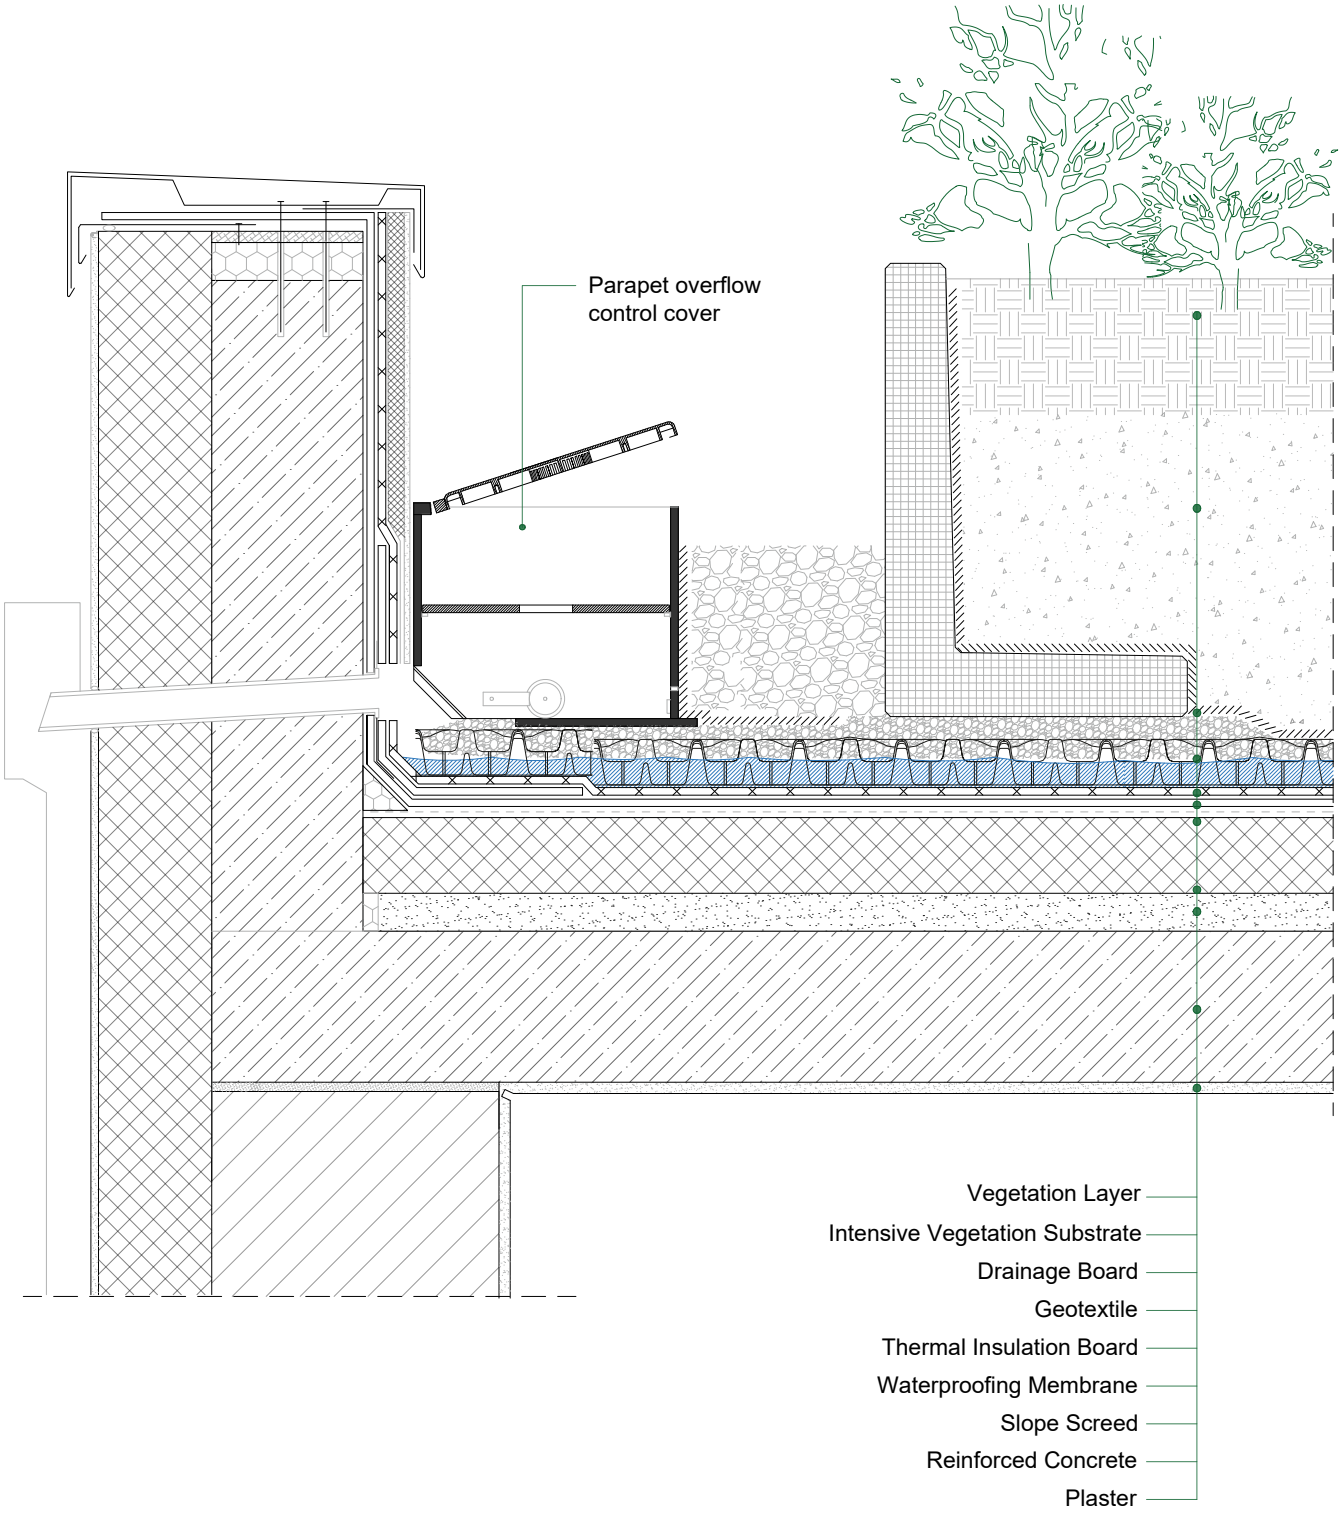

0 10 50 cm

SurPlot®

www.surplot.com
info@surplot.com
Tel:+(90) 212 4522060

KSA Parapet Inspection Box

SurPlot elevated flooring details

05.11.2025 Armada Groupe, All rights reserved.
Reproduction and distribution of this project without written permission of the sponsor is prohibited.